


NOTE: ROOF DETAIL AS PER DECRA DRAWING DTSE019 (AVALIBLE AT WWW.DECRA.CO.UK)

## ROOF DETAIL 1
1:20

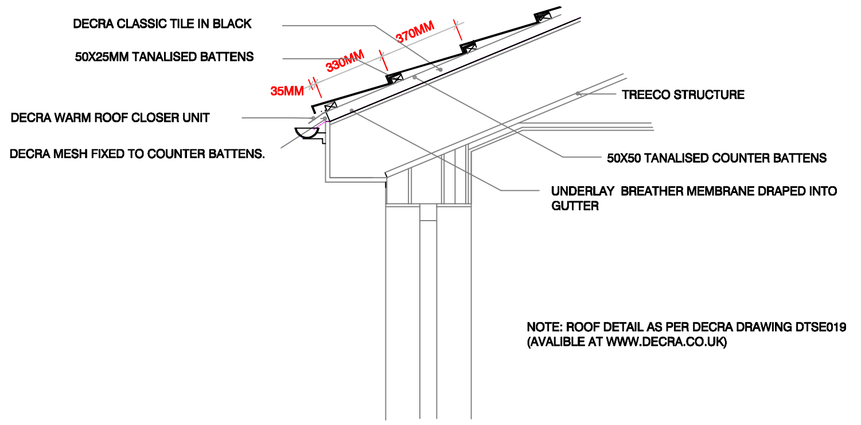


NOTE: ROOF DETAIL AS PER DECRA DRAWING DTSW056 (AVALIBLE AT WWW.DECRA.CO.UK)

## ROOF DETAIL 2
1:20




NOTE: ROOF DETAIL AS PER DECRA DRAWING DTSE041 (AVALIBLE AT WWW.DECRA.CO.UK)
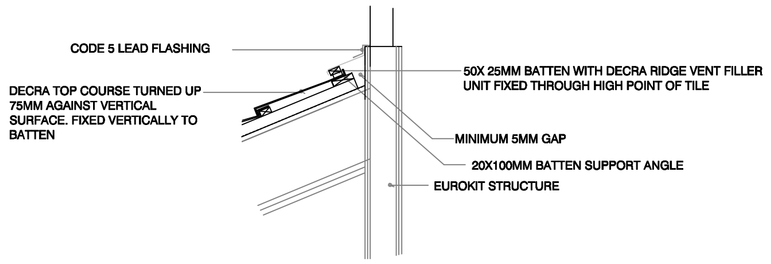
## ROOF DETAIL 3
1:20




## 1:50 SECTION AA

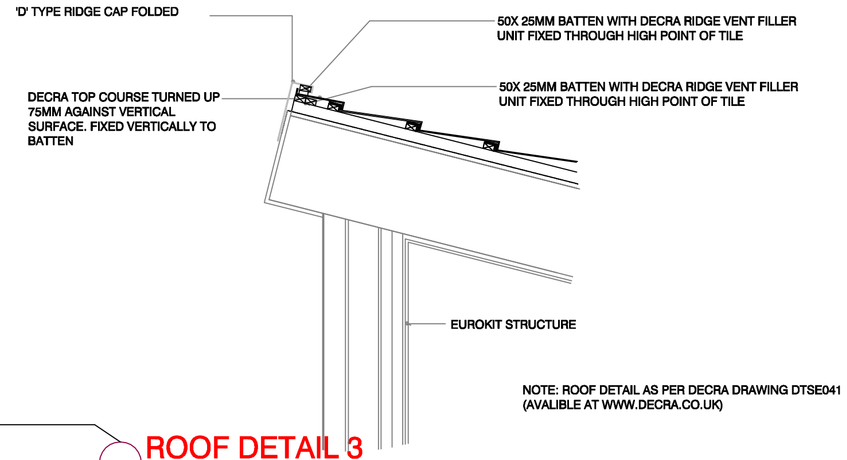


## FOUNDATION DETAIL 1
1 1:20



## FOUNDATION DETAIL 2
2 1:20

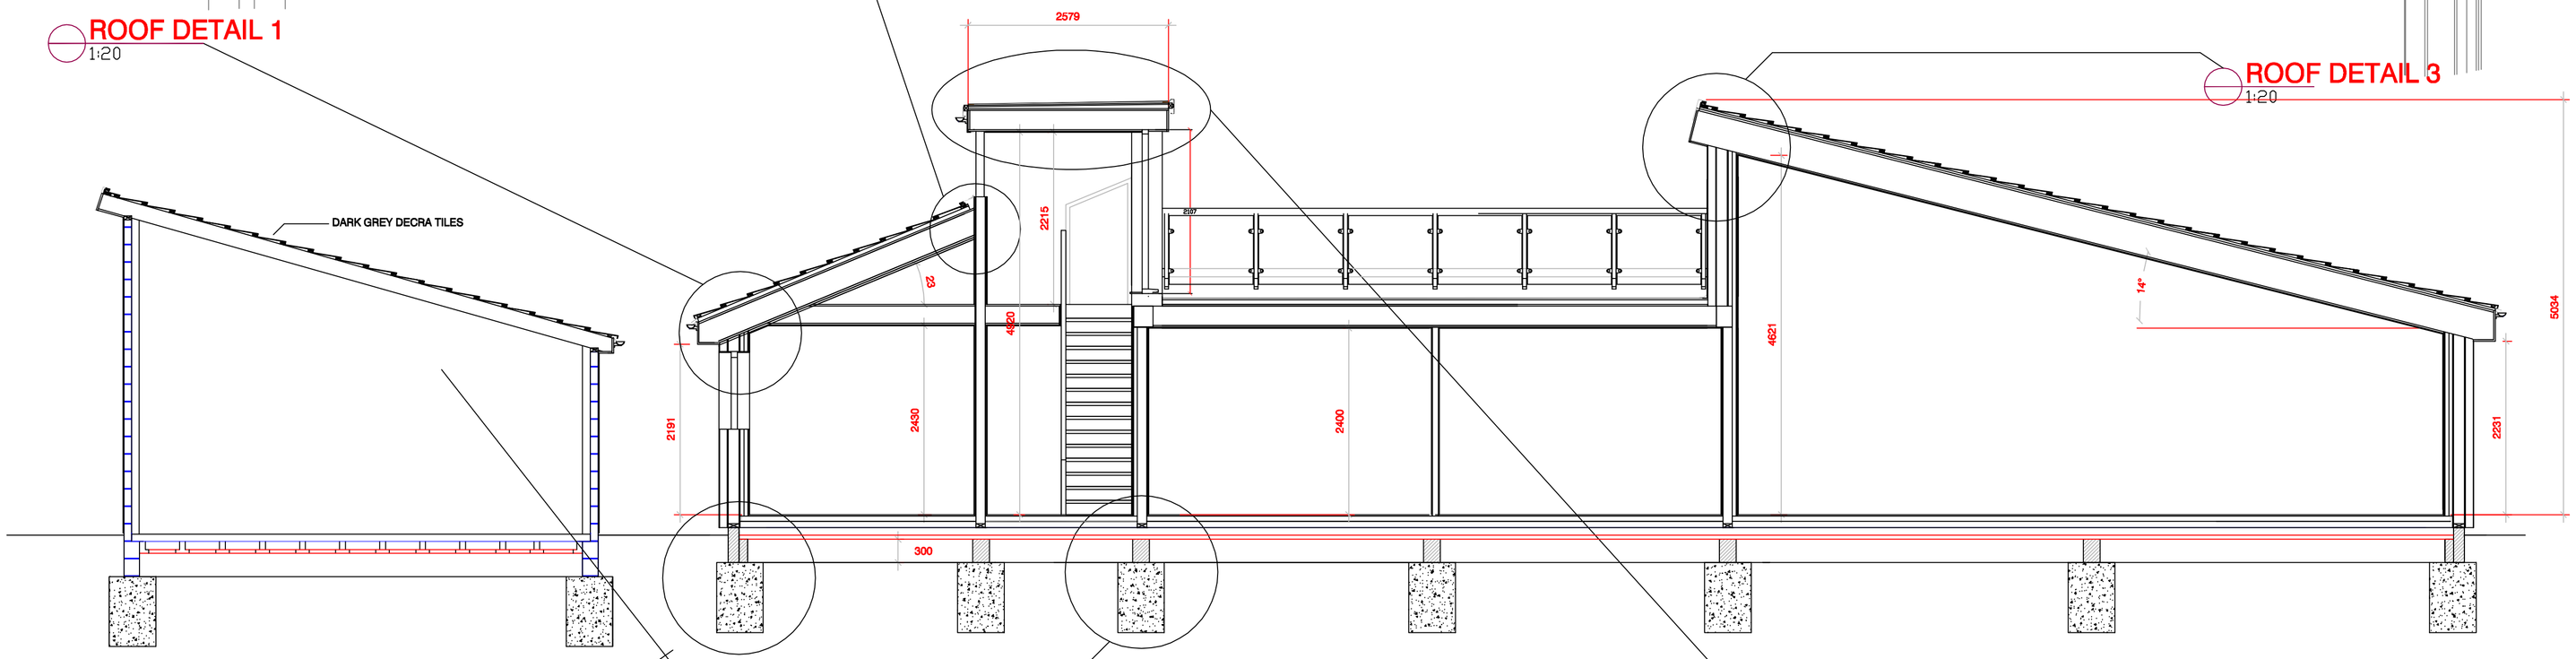


## ROOF DETAIL 4
1:20




## PARAPET DETAIL
1:20

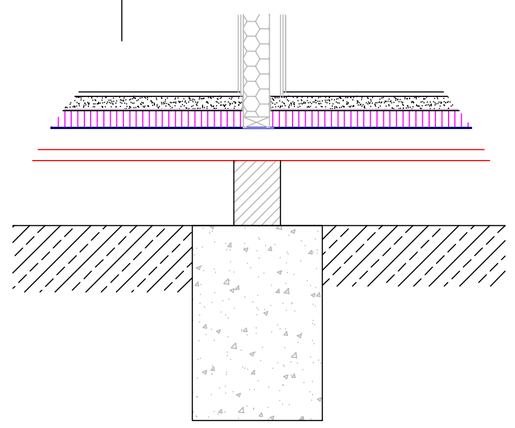


## 1:50 SECTION BB

| REVISION NUMBER: | DATE: 16/01/14 |
|---|---|
| REV 3: Revised to suit client and engineers requirements. | |
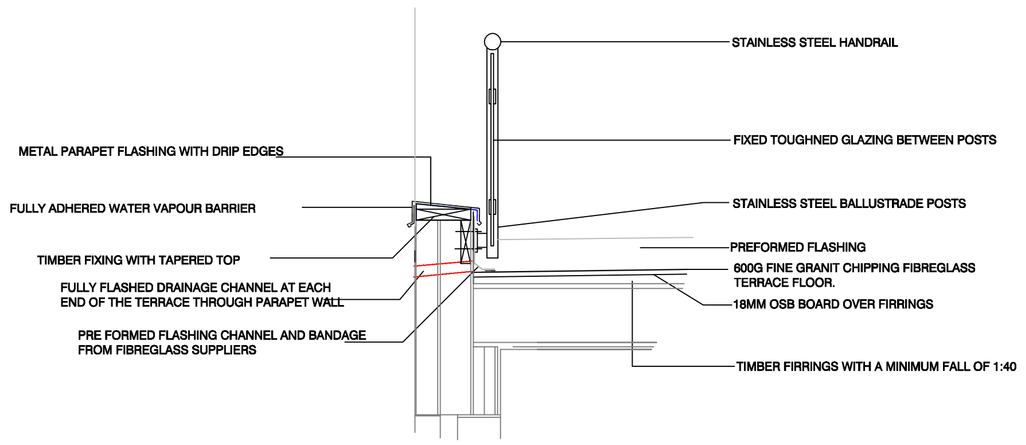
# 4
# BUILDING CONTROL SECTIONS & DETAILS
# HONEYSUCKLE CHART
# CHALDON

| | |
|---|---|
| CLIENT | MR. MRS TINDALL HONEYSUCKLE CHART |
| DRAWING NO. | MDL-2341-4 Rev. 16.01.14 |
| SCALE | 1-100 @ A1 |
| PROJECT DATE | JULY 2012 |
| DRAWN BY | SDF |
| DRAWING DESCRIPTION | ELEVATIONS AND SECTIONS - CONTRACT |

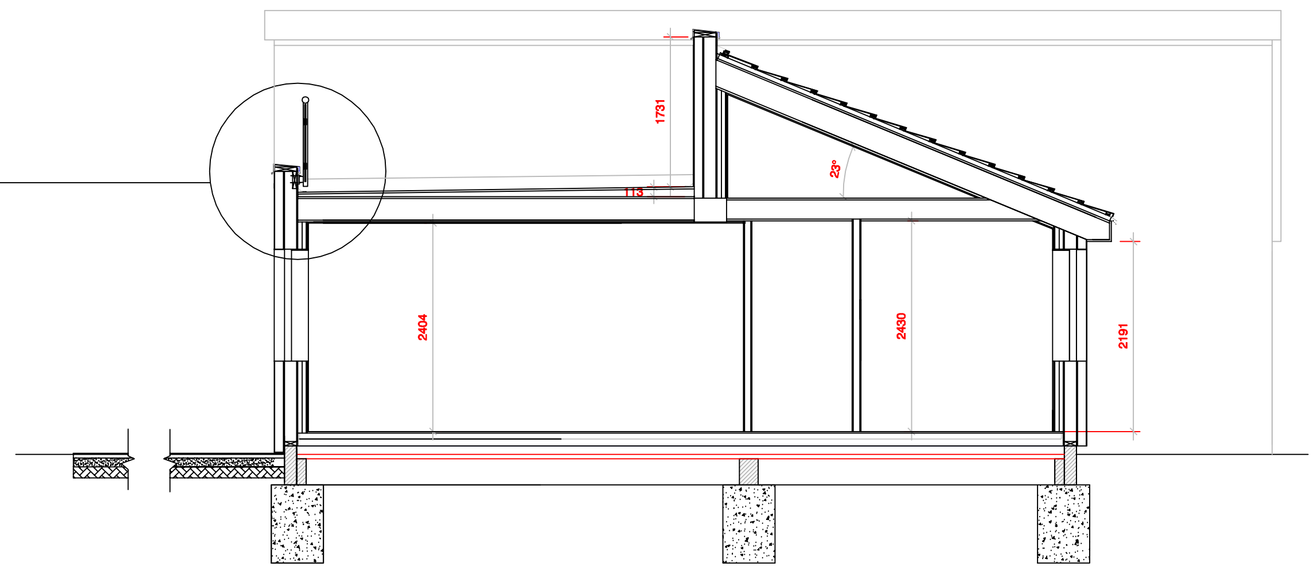MACDONALD DESIGN LTD
150 A BRIGHTON ROAD, COULSDON, SURREY CR5 2YY
TEL: 0203 397 2227
steve@macdonalddesign.co.uk
www.macdonalddesign.co.uk

This drawing is the copyright of Macdonald Design Ltd and should not be copied or reproduced without the written consent of Macdonald Design Ltd. Do not scale from this drawing. Check all dimensions on site.