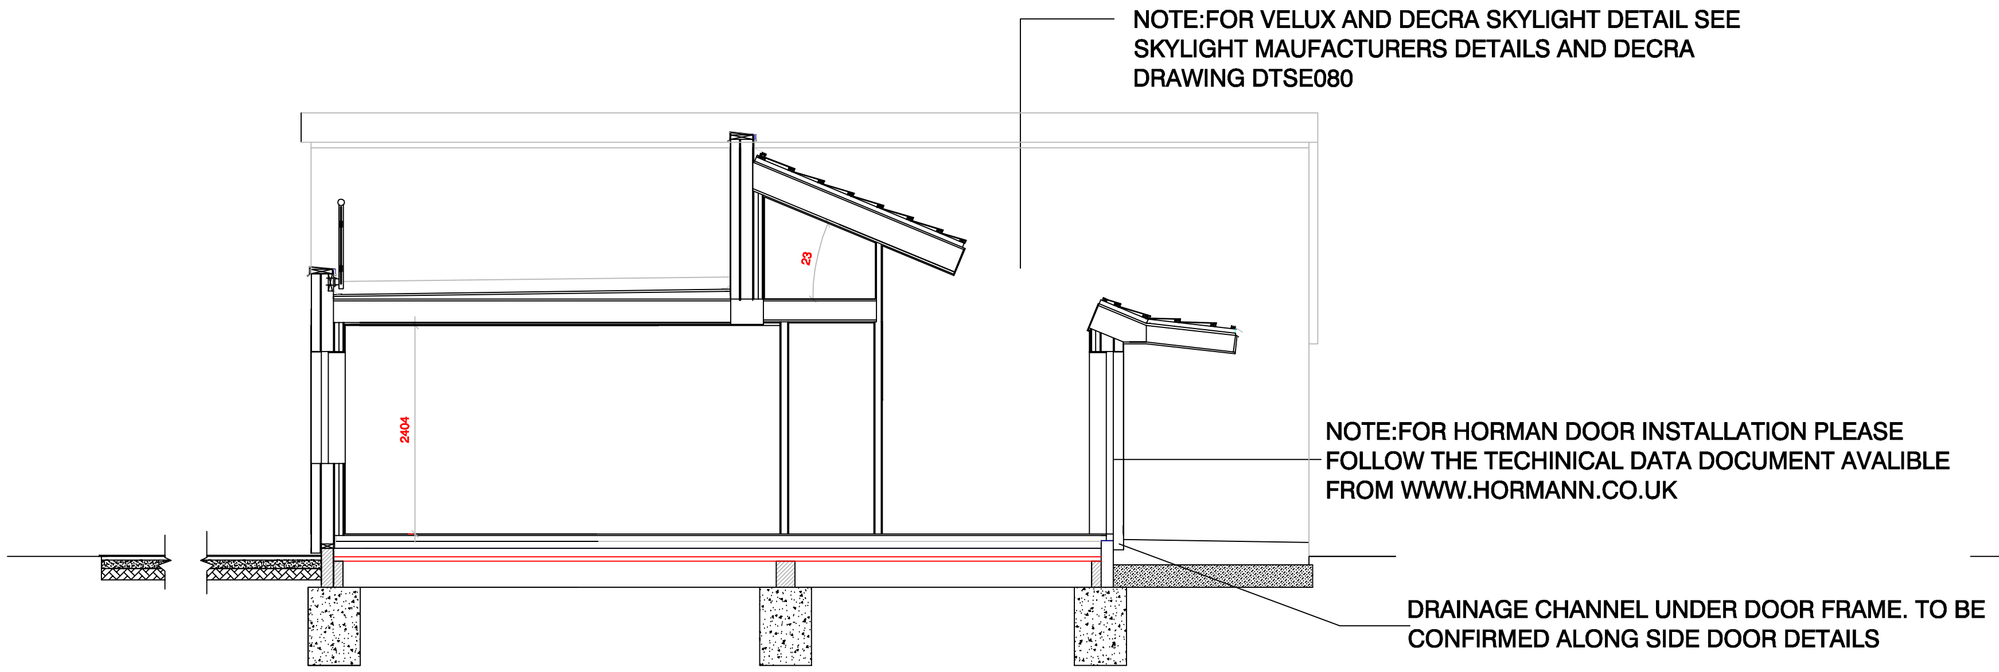

1:50 SECTION CC

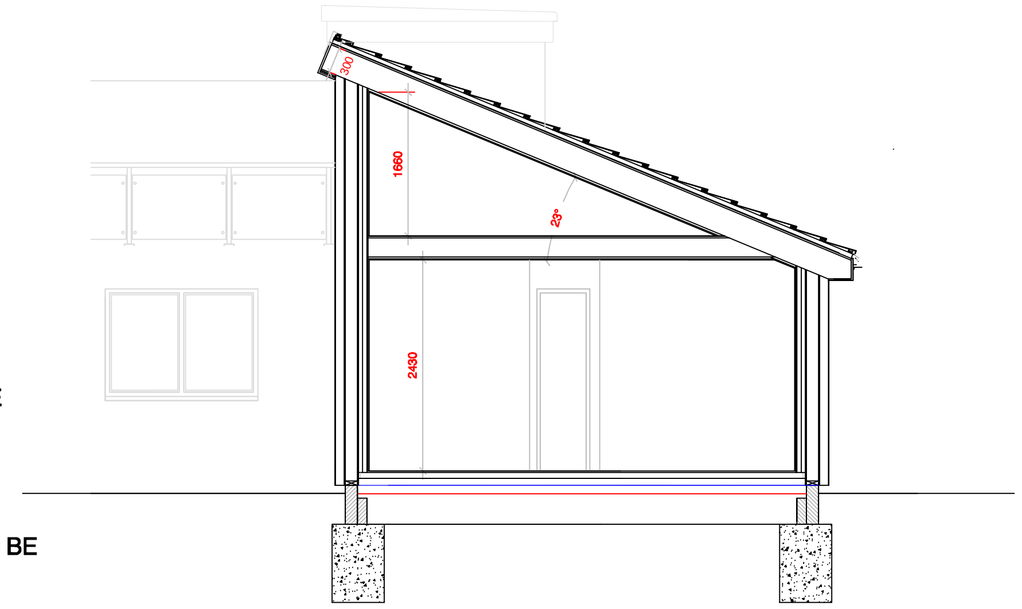

1:50 SECTION DD

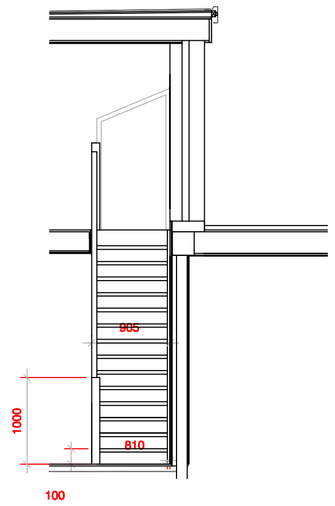

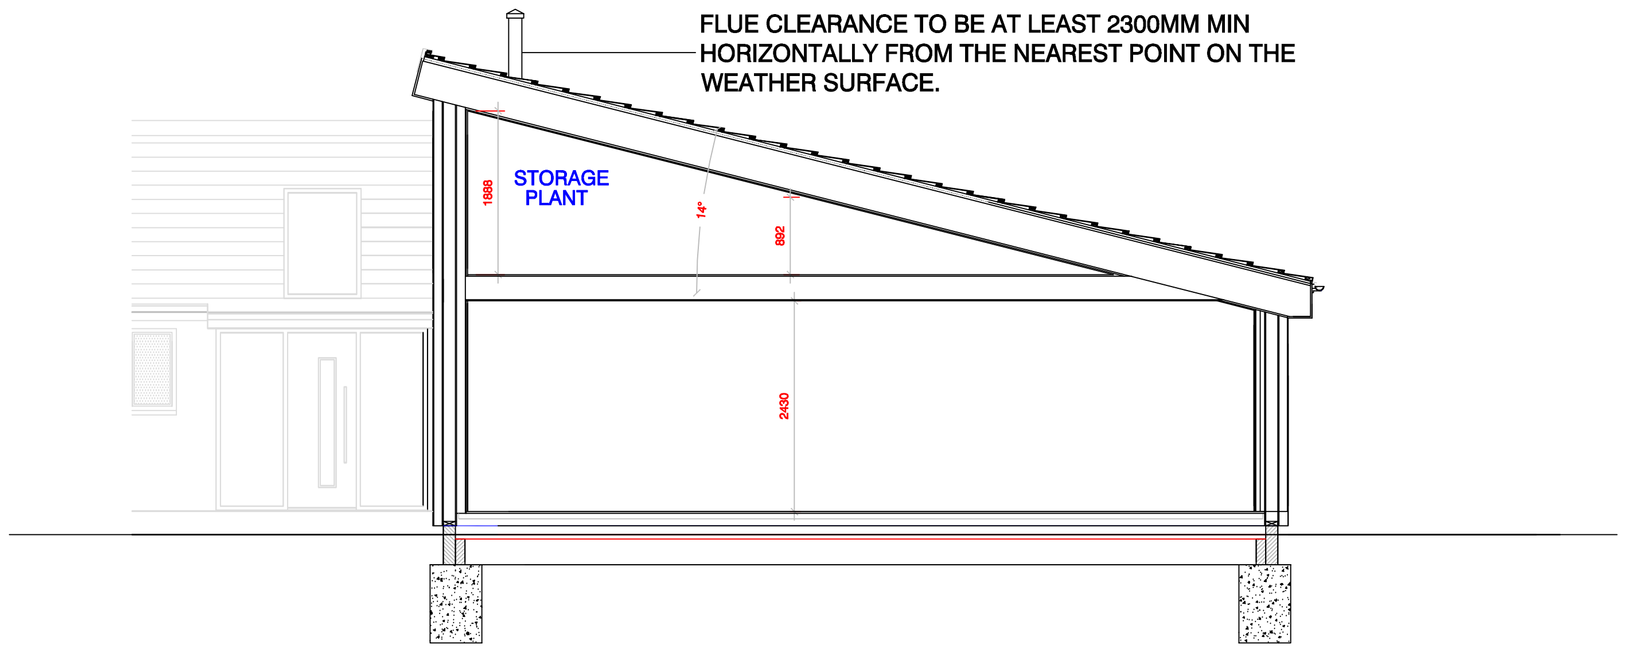

1:50 SECTION EE

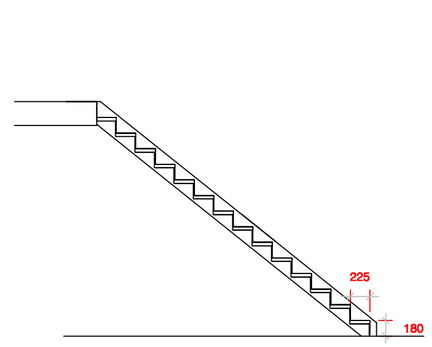

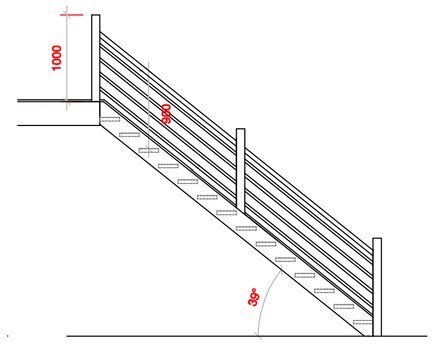

NOTE: TO BE FINALISED BY STAIRCASE MANUFACTURERS

1:50 STAIRCASE DESIGN

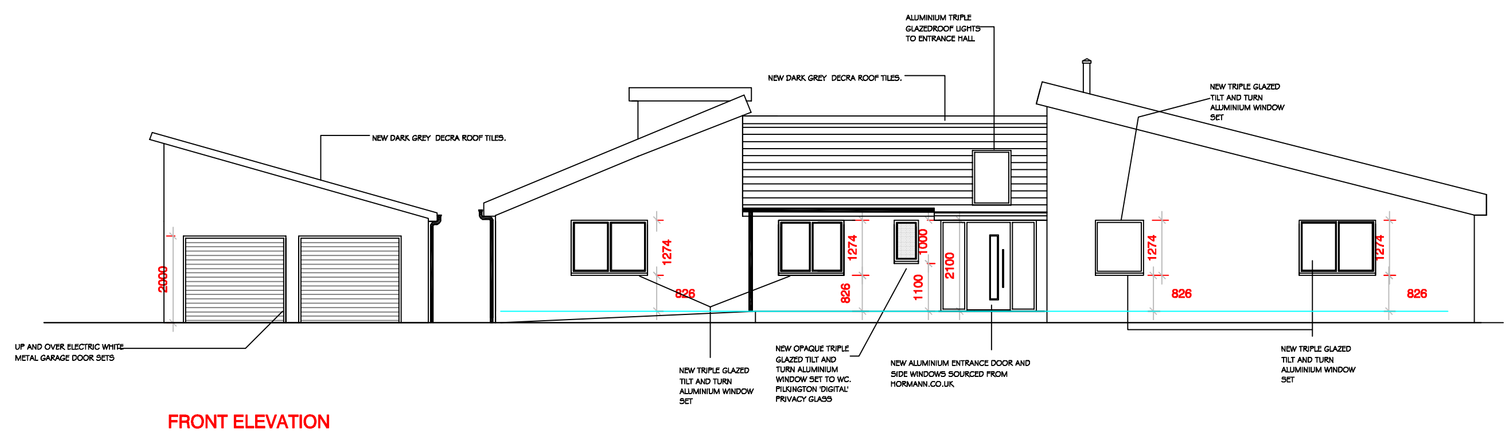

FRONT ELEVATION

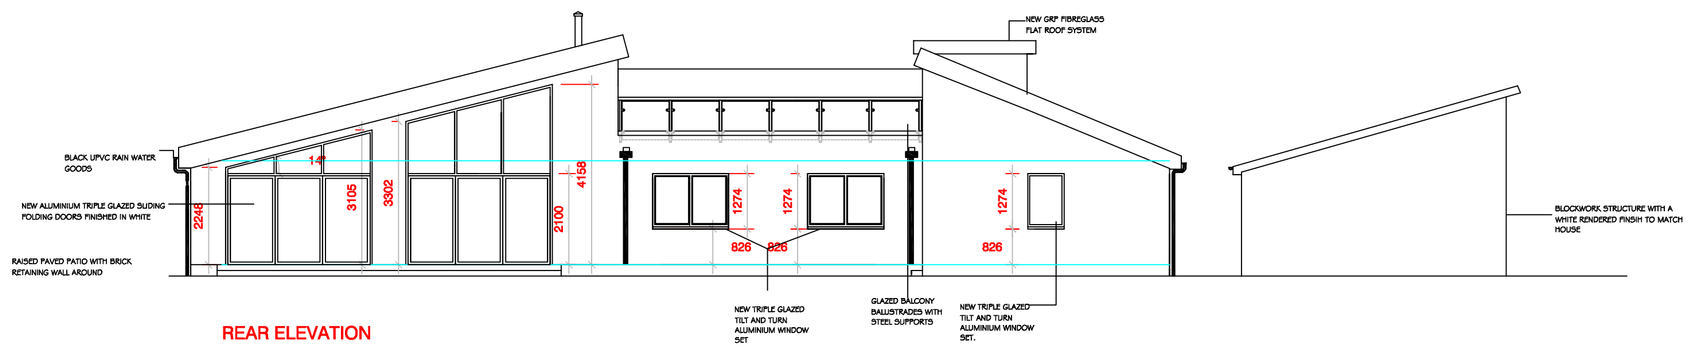

REAR ELEVATION

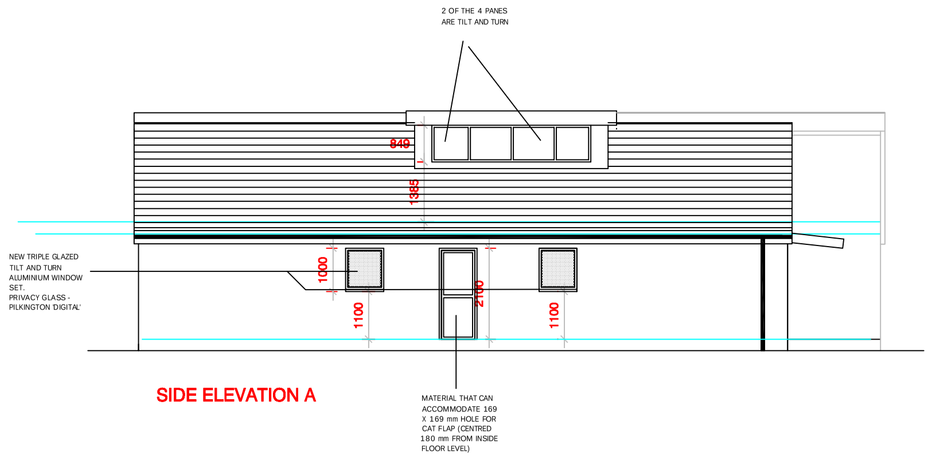

SIDE ELEVATION A

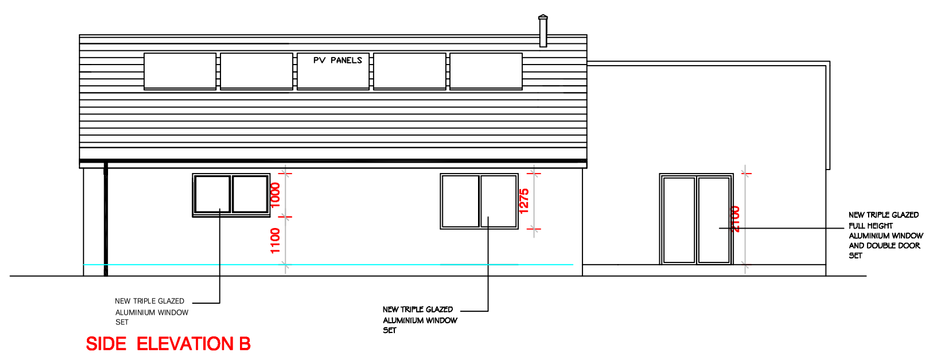

SIDE ELEVATION B

REVISION NUMBER:	DATE: 16/01/14
REV 3: Revised to suit client and engineers requirements.	

5

ELEVATIONS & DETAILS HONEYSUCKLE CHART CHALDON

CLIENT	MR. MRS TINDALL HONEYSUCKLE CHART
DRAWING NO.	MDL-2341-5 Rev. 16.01.14
SCALE	1-100 @ A1
PROJECT DATE	JULY 2012
DRAWN BY	SDF
DRAWING DESCRIPTION	ELEVATIONS AND SECTIONS - CONTRACT

MACDONALD DESIGN LTD
150 A BRIGHTON ROAD, COULSDON, SURREY CR5 2YY
TEL: 0203 397 2227
steve@macdonalddesign.co.uk
www.macdonalddesign.co.uk

This drawing is the copyright of Macdonald Design Ltd and should not be copied or reproduced without the written consent of Macdonald Design Ltd. Do not scale from this drawing. Check all dimensions on site.